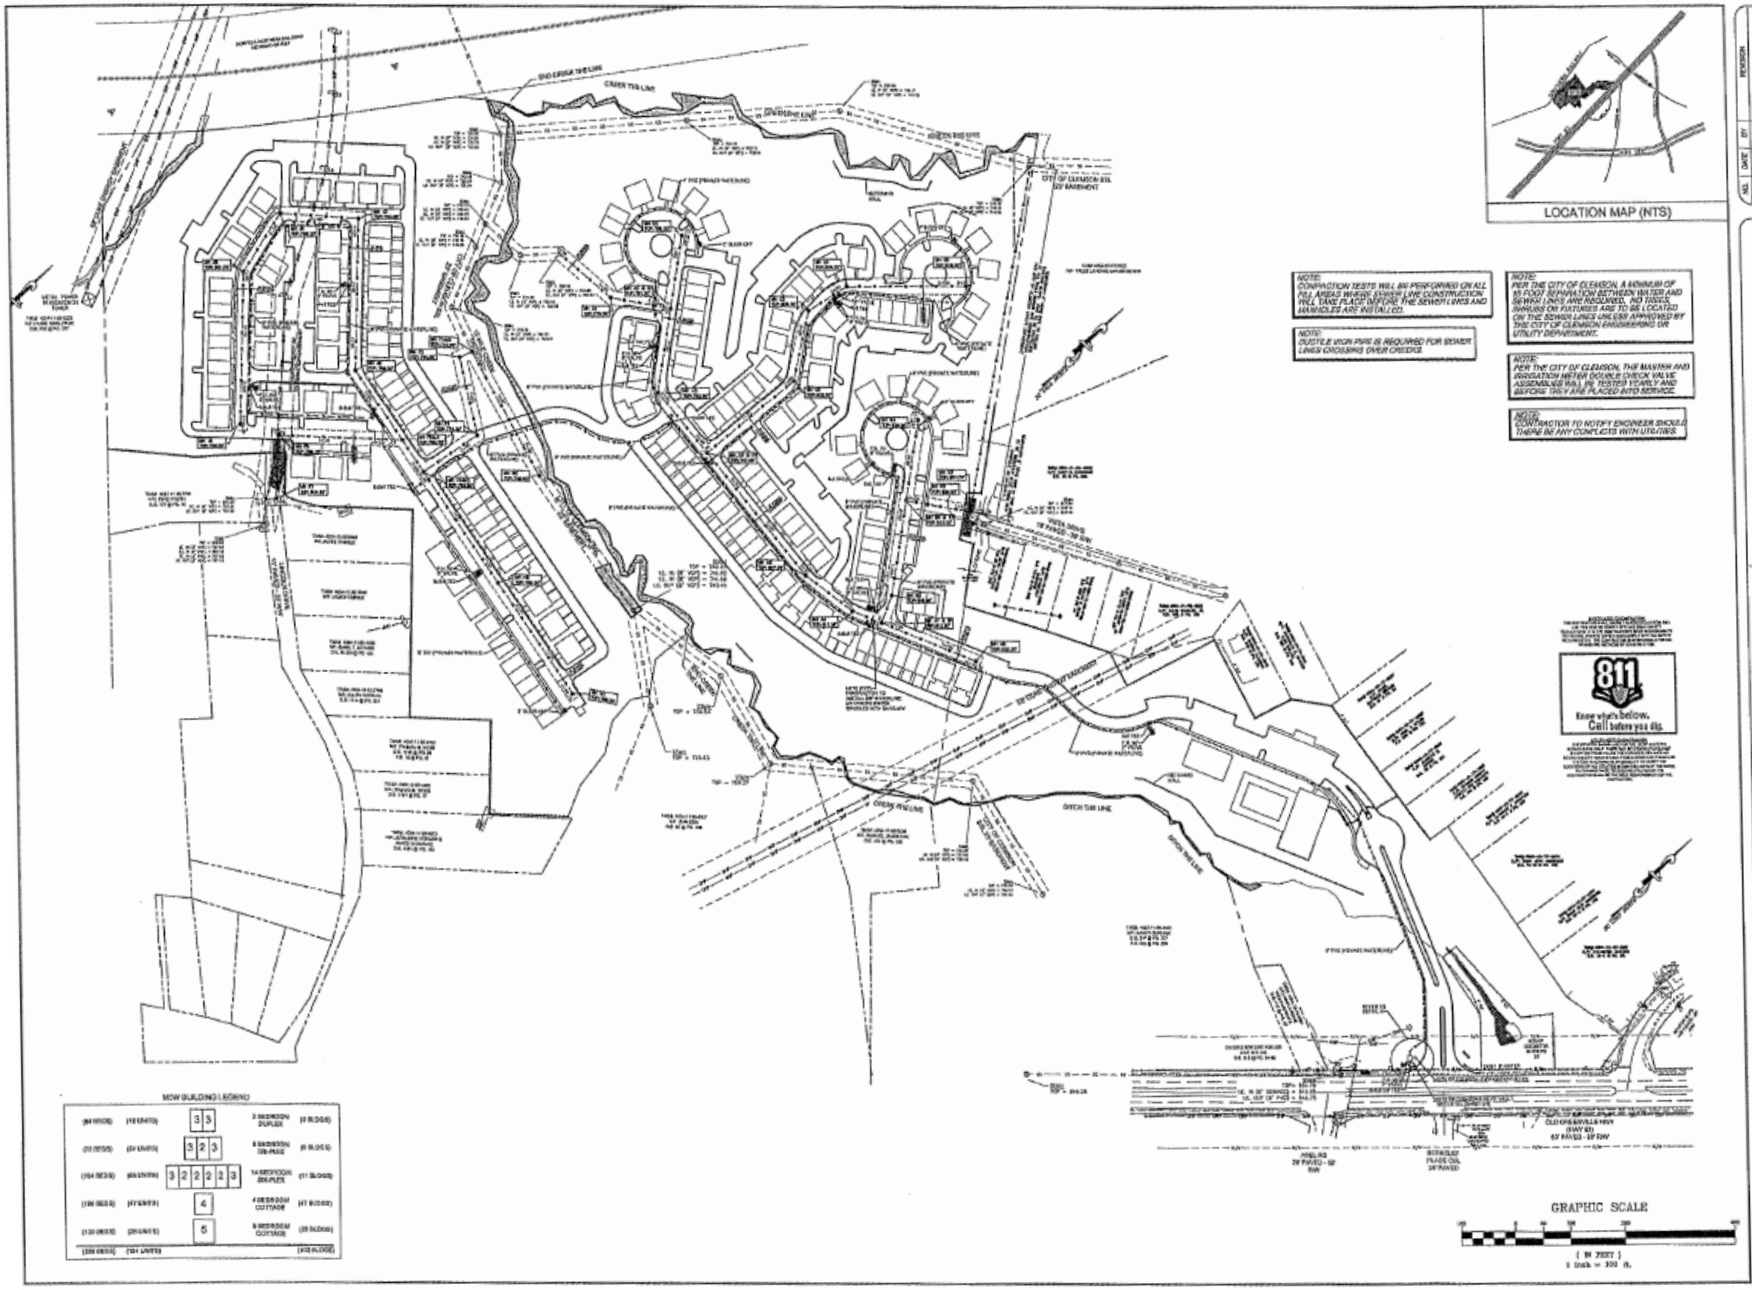

NO.	DATE	BY	REVISION
4	9/20/13	DJG	INCORPORATE COMMENTS PER SCL/DHEC
3	8/16/13	DJG	INCORPORATE COMMENTS PER SCL/DHEC
2	7/26/13	DJG	INCORPORATE COMMENTS PER SCL/DHEC
1	6/28/13	DJG	RE-SUBMITTAL FOR REVIEW/COMMENTS

GRAY
ENGINEERING CONSULTANTS
GSP OFFICE 1 BOLD - GREENVILLE, SC 29607
PH (864) 239-0007 - FAX (864) 239-0017
WWW.GRAYENGINEERING.COM
SC COA # Greenville - NC COA # Charlotte - GA COA # Peachtree - TN COA # Nashville

UTILITY PLAN "EXHIBIT E"

ASPEN HEIGHTS
CLEMSON

SC HWY 93
CLEMSON, SC

PROJECT MANAGER:	DJG
DRAWN BY:	CJR
PROJECT DATE:	5/20/13
SCALE:	1"=100'
JOB No.:	2010100
PLOT DATE:	09/27/13

SHEET
CV-3

2010100-CV-H.dwg