CIVIL ENGINEER		SURVEYOR	
COMPANY:	BLUEWATER CIVIL DESIGN, LLC	COMPANY:	SITE DESIGN, INC.
ADDRESS:	19 WASHINGTON PARK, SUITE 100 GREENVILLE, SC 29601	ADDRESS:	800 E. WASHINGTON ST. - SUITE B GREENVILLE, SC 29601
PHONE:	864-326-4203	PHONE:	864-271-0496
CONTACT:	CHRISTOPHER L. PRICE, P.E.	CONTACT:	DANA AUGUSTINE
EMAIL:	CHRIS@BLUEWATERCIVIL.COM		

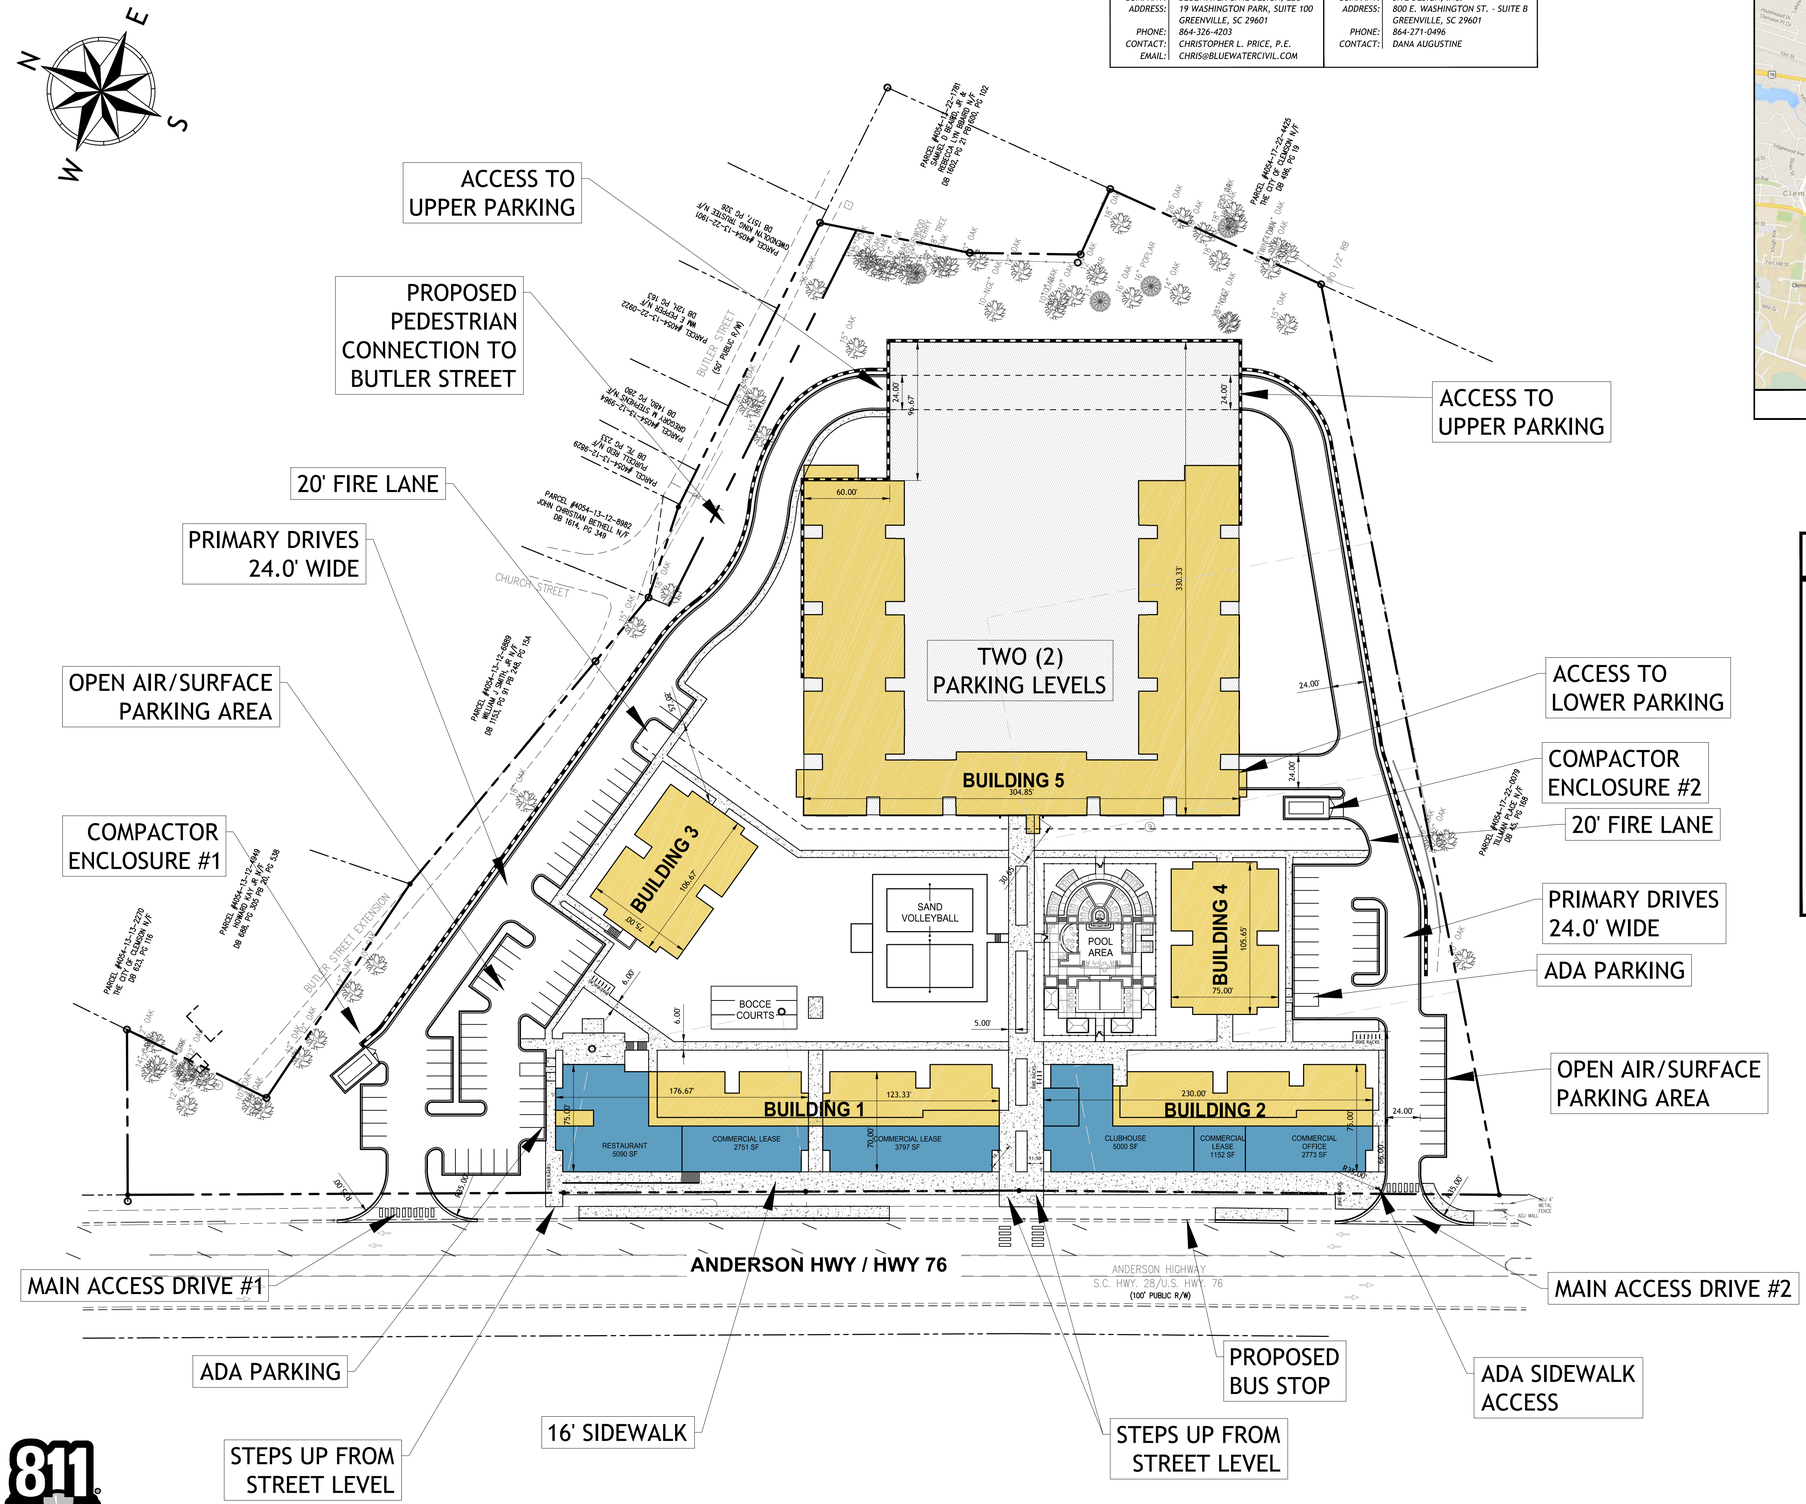

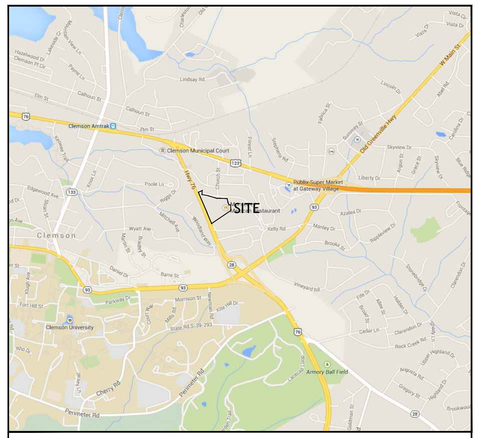

VICINITY MAP - N.T.S.

DIMENSION NOTE:
ALL DIMENSIONS SHOWN ON ROADWAY ARE MEASURED FROM F.O.C. TO F.O.C. UNLESS OTHERWISE SPECIFIED.

SITE LEGEND

- ASPHALT PAVEMENT SECTION
- PROPERTY LINE/R.O.W.
- PROPOSED E.O.P./CURB LINE
- ADJACENT PROPERTY LINE
- EXISTING EDGE OF PAVEMENT
- OVERHEAD ELECTRIC
- EXISTING STORM DRAINAGE
- EXISTING SANITARY SEWER
- EXISTING CONTOURS

EXHIBIT "C"

GRAPHIC SCALE
(IN FEET)
1 inch = 50 ft.

Know what's below. Call before you dig.

THIS DRAWING AND ASSOCIATED .DWG FILES ARE THE PROPERTY OF BLUEWATER CIVIL DESIGN, PLLC AND SHALL NOT BE MODIFIED, USED, OR REPRODUCED IN ANY WAY OTHER THAN AUTHORIZED IN WRITING. © 2014 BLUEWATER CIVIL DESIGN, PLLC

Project Number: 2015-012
DWG Name: 2015-012 C1 grading.dwg
Drawing Scale: as noted
Date of Project: 01-2015
Engineer of Record:

blueWATER civil design
bluewater civil design, pllc
19 Washington Park Suite 100 • Greenville, SC 29601
www.bluewatercivil.com • info@bluewatercivil.com
Certificates of Authorization:
SC C04212 - GA PEF005865
NC P0868 - AL CA4065E

GrandMarc at Clemson
Student Housing
Anderson Highway - U.S. Highway 76
Clemson, South Carolina

PLAN REVISION	ISSUE DATE	ISSUE COMMENT
....	....	....

CONCEPTUAL SITE PLAN

C101